THIS DRAWING IS THE PROPERTY OF THE ARCHITECT, FREEMAN MORGAN ARCHITECTS. UNAUTHORIZED REPRODUCTION FOR ANY PURPOSE IS AN INFRINGEMENT UPON COPYRIGHT LAWS. VIOLATORS WILL BE SUBJECT TO PROSECUTION BY THE FULLEST EXTENT OF THE LAW

RETAIL FRONT ELEVATION

SCALE: 1/8" = 1'-0"

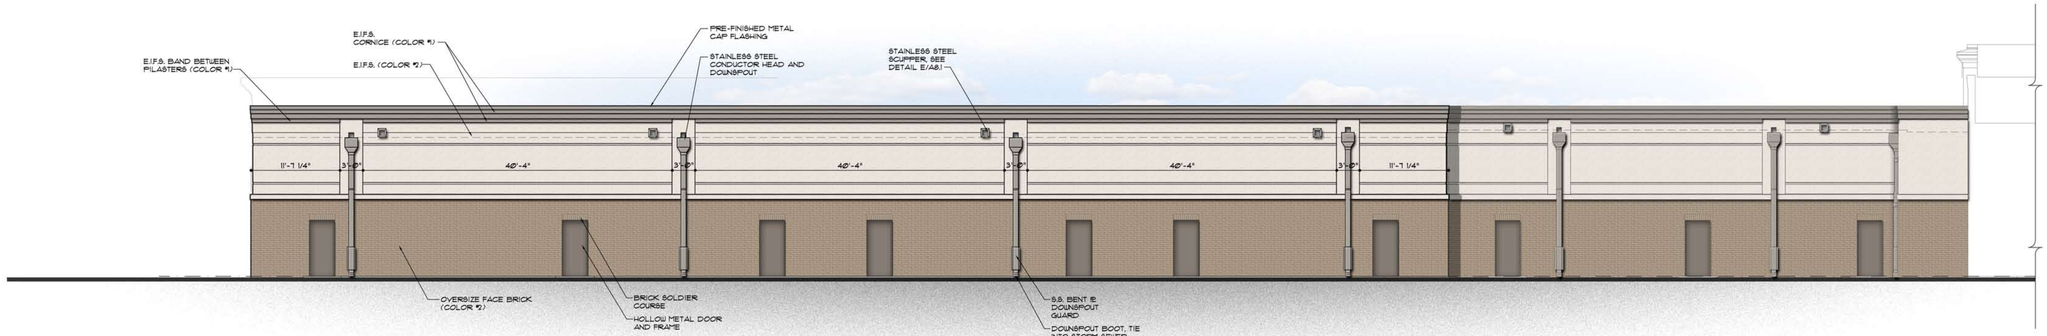

RETAIL REAR ELEVATION

SCALE: 1/8" = 1'-0"

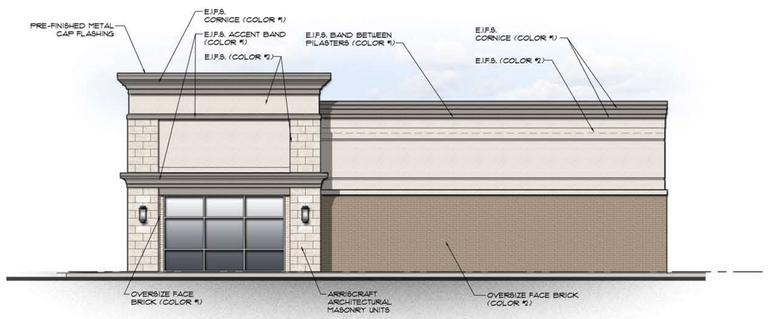

RETAIL RIGHT SIDE ELEVATION

SCALE: 1/8" = 1'-0"

EXTERIOR FINISH LEGEND

E.I.F.S./STUCCO		
EIFS COLOR #1	CORNICE	MASTERWALL - COLOR #210 "LONDON WHITE" FINISH- SPRAY 55
EIFS COLOR #2	FIELD	MASTERWALL - COLOR #460 "AMARILLO WHITE" FINISH- SPRAY 55
BRICK		
BRICK COLOR #1	FIELD	GENERAL SHALE BRICK - "HAMILTON" OVERSIZE/ENGINEER MORTAR - WORKRITE WR2380 "RIVERSTONE"
BRICK COLOR #2	ACCENT	GENERAL SHALE BRICK - "CUMBERLAND TUDOR" OVERSIZE/ENGINEER MORTAR - WORKRITE WR2224 "DRIFTWOOD"
ARCHITECTURAL MASONRY UNITS		
ARCHITECTURAL CALCIUM SILICATE MASONRY UNITS	BASE & FIELD	ARRISCRAFT RENAISSANCE COLOR "OAK RIDGE " - FINISH SATIN MORTAR - WORKRITE WR2380 "RIVERSTONE"
ALUM. STOREFRONT		
PRE-FIN. ALUM.	STOREFRONT	CLEAR ANODIZED (SEE PUBLIX DRAWINGS)
ALUMINUM COMPOSITE MATERIALS		
ALUMINUM COMPOSITE COLOR #1	BANDS & CANOPY	MEDIUM BRONZE BY REYNOBOND OR EQUAL
PARAPET CAP FLASHING		
PRE-FIN. METAL COPING	CORNICE COPING	COLOR: SIERRA TAN
METAL ROOFING		
PRE-FINISHED METAL ROOFING	CANOPY ROOF	"SPARTAN BRONZE" BY DMI DYNACLAD OR EQUAL
WOOD COMPOSITE LOUVERS		
COMPOSITE WOOD LOUVERS	ACCENT	FINAL MANUFACTURER AND COLOR TBD

FREEMAN MORGAN ARCHITECTS
7229 Forest Avenue, Suite 209 | Henrico, Virginia 23226
p: 804-282-9700 | f: 804-282-8367 | www.freemanmorgan.com

Revisions

Job Number
1930

Issued Date
11 | 20 | 2019

HUGUENOT VILLAGE - PHASE II

2014-2020 HUGUENOT ROAD
CHESTERFIELD COUNTY, VIRGINIA

Sheet Name
EXTERIOR ELEVATIONS

Sheet Number
A3.1